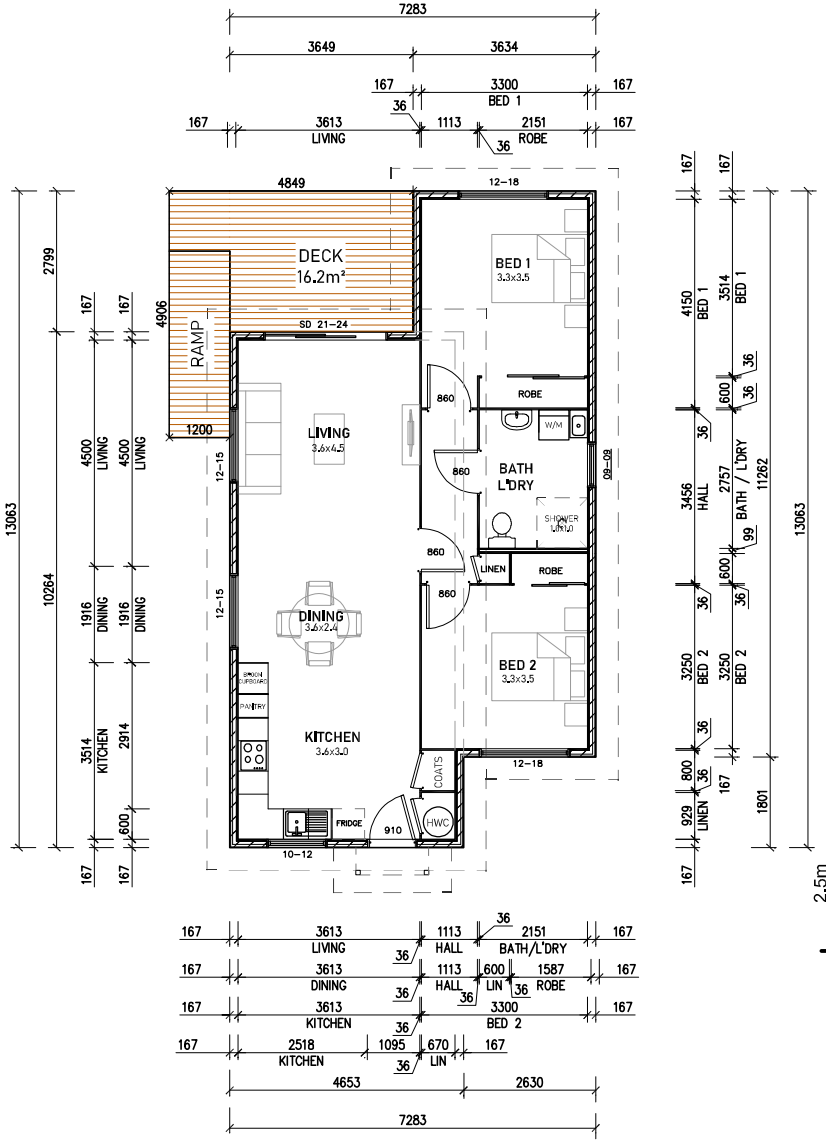

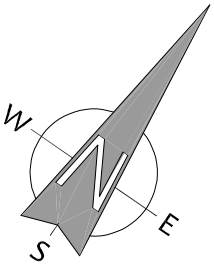

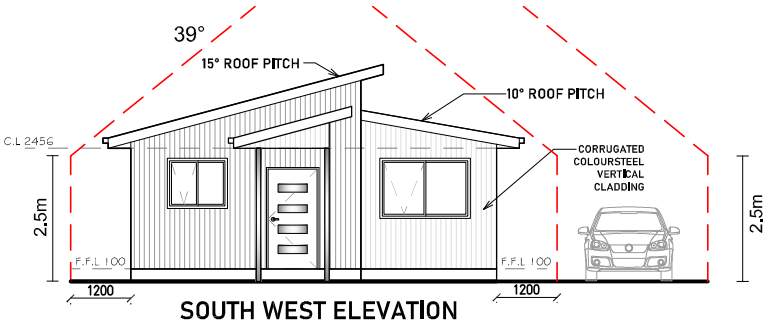

SOUTH WEST ELEVATION
SCALE 1:100

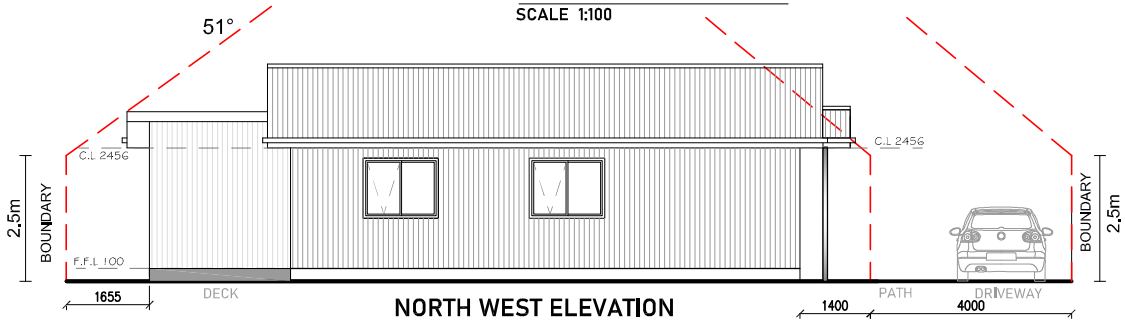

NORTH WEST ELEVATION
SCALE 1:100

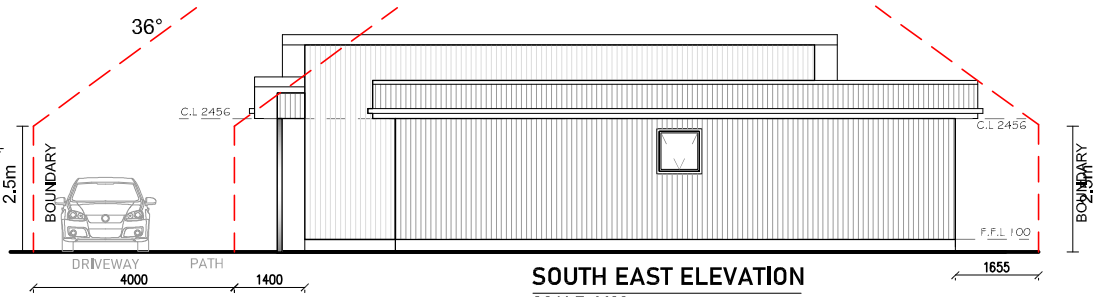

SOUTH EAST ELEVATION
SCALE 1:100

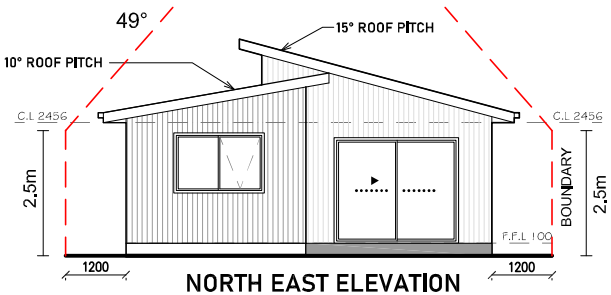

NORTH EAST ELEVATION
SCALE 1:100

FLOOR PLAN
SCALE 1:100

LOT 1-4

HOUSE AREA: 81m²

PROJECT ADDRESS:
55 HIGH STREET,
GREYMOUTH 7805,
NEW ZEALAND.

DATE: 13.09.23

07 OF 09

07

SCALE: 1:100

DRAWING TITLE: FLOOR & ELEVATIONS