


D

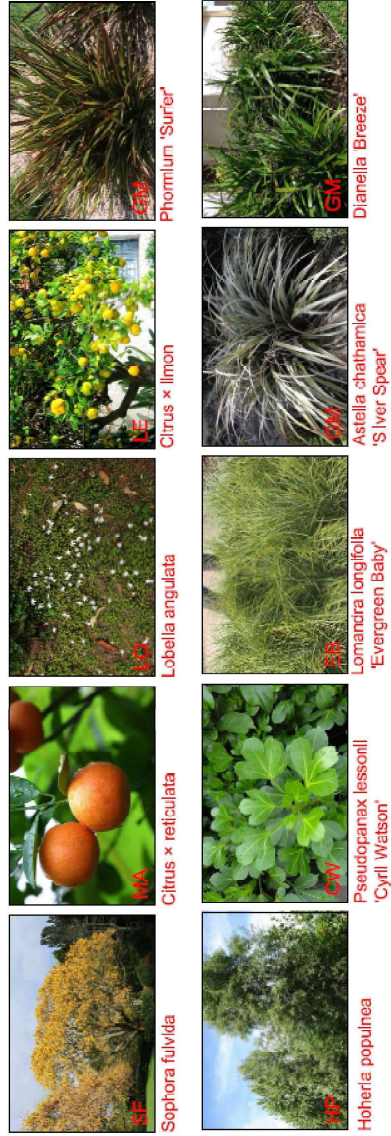

PROJECT ADDRESS: **55 HIGH STREET,
GREYMOUTH 7805,
NEW ZEALAND.**

DATE: **13.09.23**

03 00 09


03

DRAWING TITLE: **PLANTING PLAN**

SCALE: **not to scale**

D

High Street

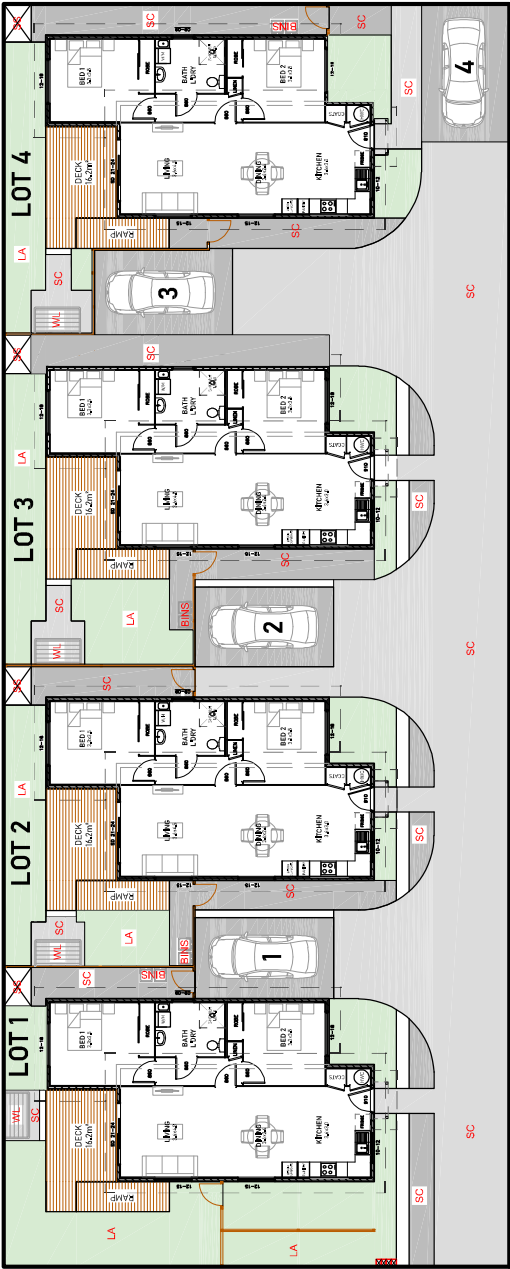

Code	Name	Specification
SC	Standard concrete	Standard aggregate, broom finish
LA	Lawn	PGG Wrightson Duraturf Kentside, sow 40g/m ² (3.5kg/100m ²)
WL	Folding clothes line	Austral Standard Fold Down AUS28WG (2.4mx1.5m) (26m line)
SS	Storage Shed	Garden Master sheds HN2 GPS1815 (1.83mx1.53m)
LB	Bin storage	Bin storage area
LB	Post mounted letterbox to HN2 standards	Mail Boss Cattle Letterbox (H170mmXD400mmXW250mm), concrete encased Mail Boss post mount bracket, black powdercoat finish, lockable, adhesive street numbers




LA
Lawn



SS
Storage Shed



SC
Standard concrete,
broom finish

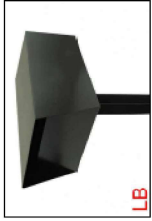

LB
Letterbox



WL
Clothes line

DATE: 13.09.23






PROJECT ADDRESS:
55 HIGH STREET,
GREYMOUTH 7805,
NEW ZEALAND.

SHEET NO:


04

DRAWING TITLE:
HARDSCAPE PLAN



SCALE:
1:200

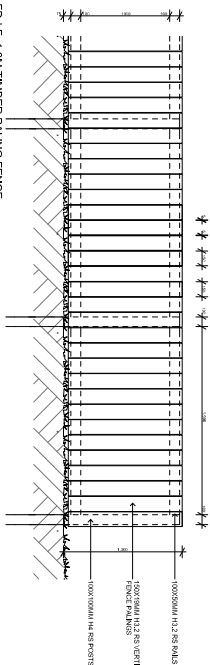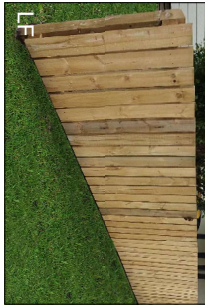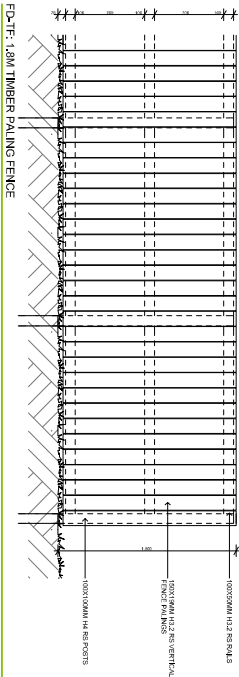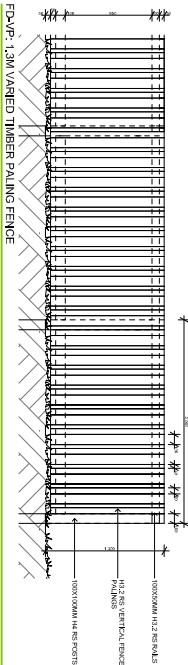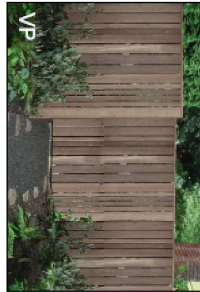


NOTE: ALL FENCE POSTS TO BE IN 300MM DIAMETER CONCRETE ENCASEMENT TO A MINIMUM DEPTH THAT IS 1/3 OF THE TOTAL FENCE HEIGHT UNLESS OTHERWISE SPECIFIED

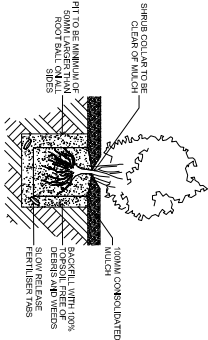


PD-03: SHRUB PLANTING

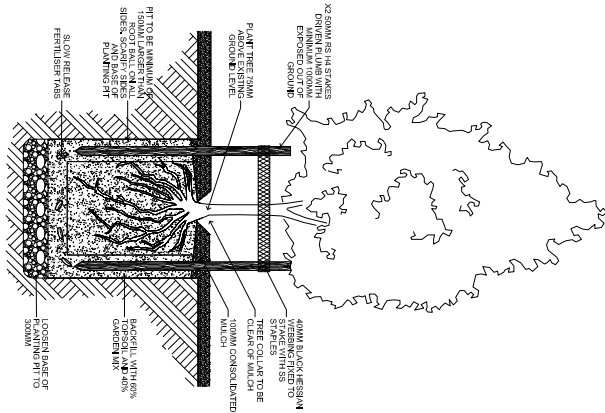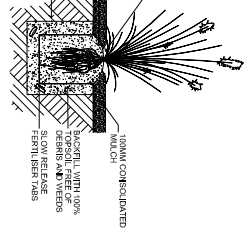


PD-01: TREE IN GARDEN

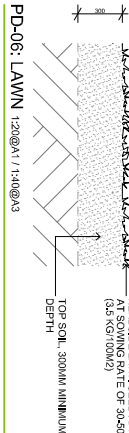


PD-06: LAWN 1:20@A1 / 1:10@A3

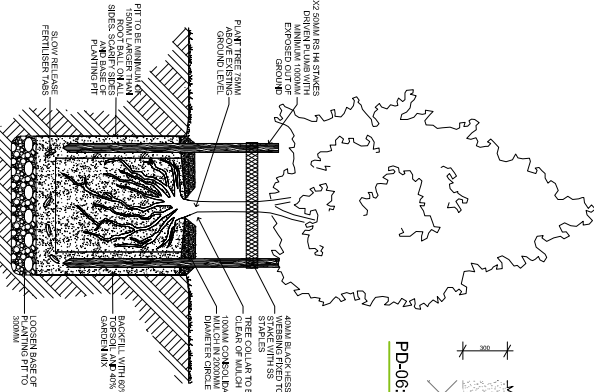

PD-02: TREE IN LAWN

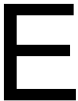

High Street

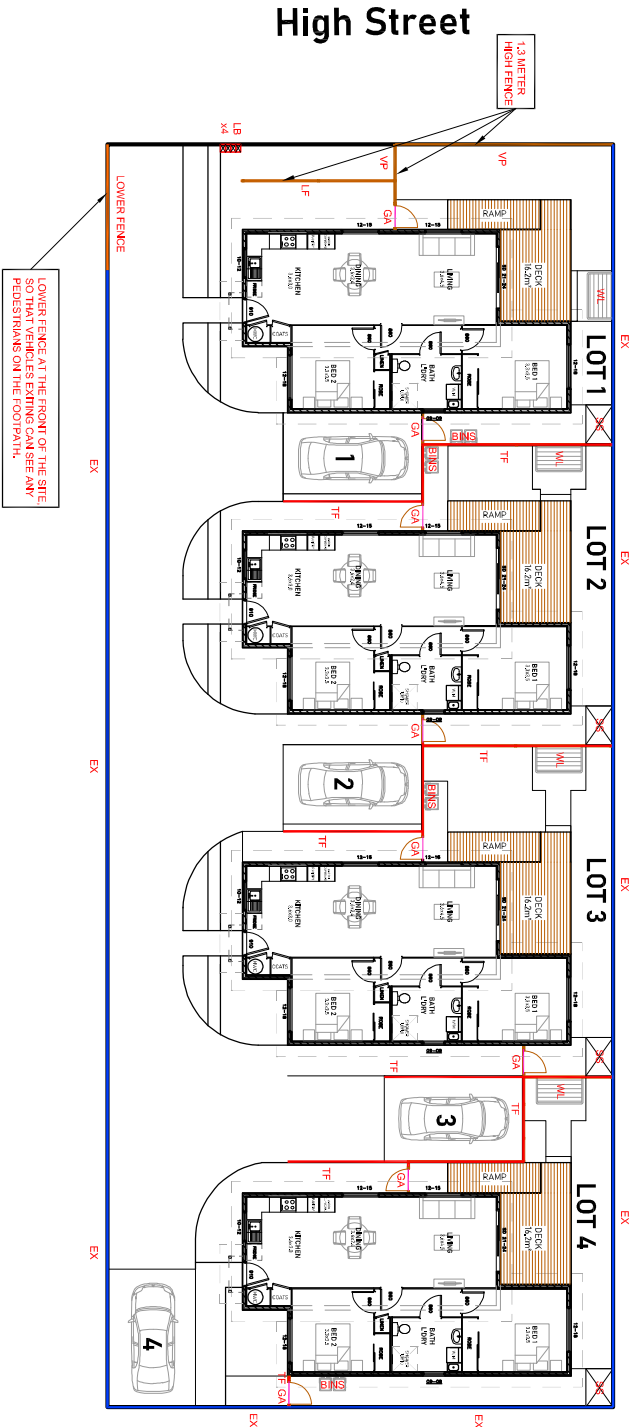

1.3m Varied paling fence

1.3m Timber paling fence

1.8m Timber paling fence

1.3m Open Aluminium Gate



Code	Name	Specification
TF	Timber paling fence	1.3m high, 150mm H3.2 vertical palings, 5mm spacing
LF	Timber paling fence	1.3m high, 150mm H3.2 vertical palings, 5mm spacing
GA	Open aluminium gate	1.3m high, 150mm H3.2 vertical palings, 5mm spacing
EX	Existing fencing to remain	Black powder coat finish, self-closing hinges, child proof latch
VP	Varied timber paling fence	1.3m high, 100/50/40mm H3.2 vertical palings, no spacing, stained light grey

PROJECT ADDRESS:
55 HIGH STREET,
GREYMOUTH 7805,
NEW ZEALAND.

DATE:
13.09.23

AWAYED:
19.12.23

SCALE:
1:200
DRAWING TITLE:
FENCING PLAN

05