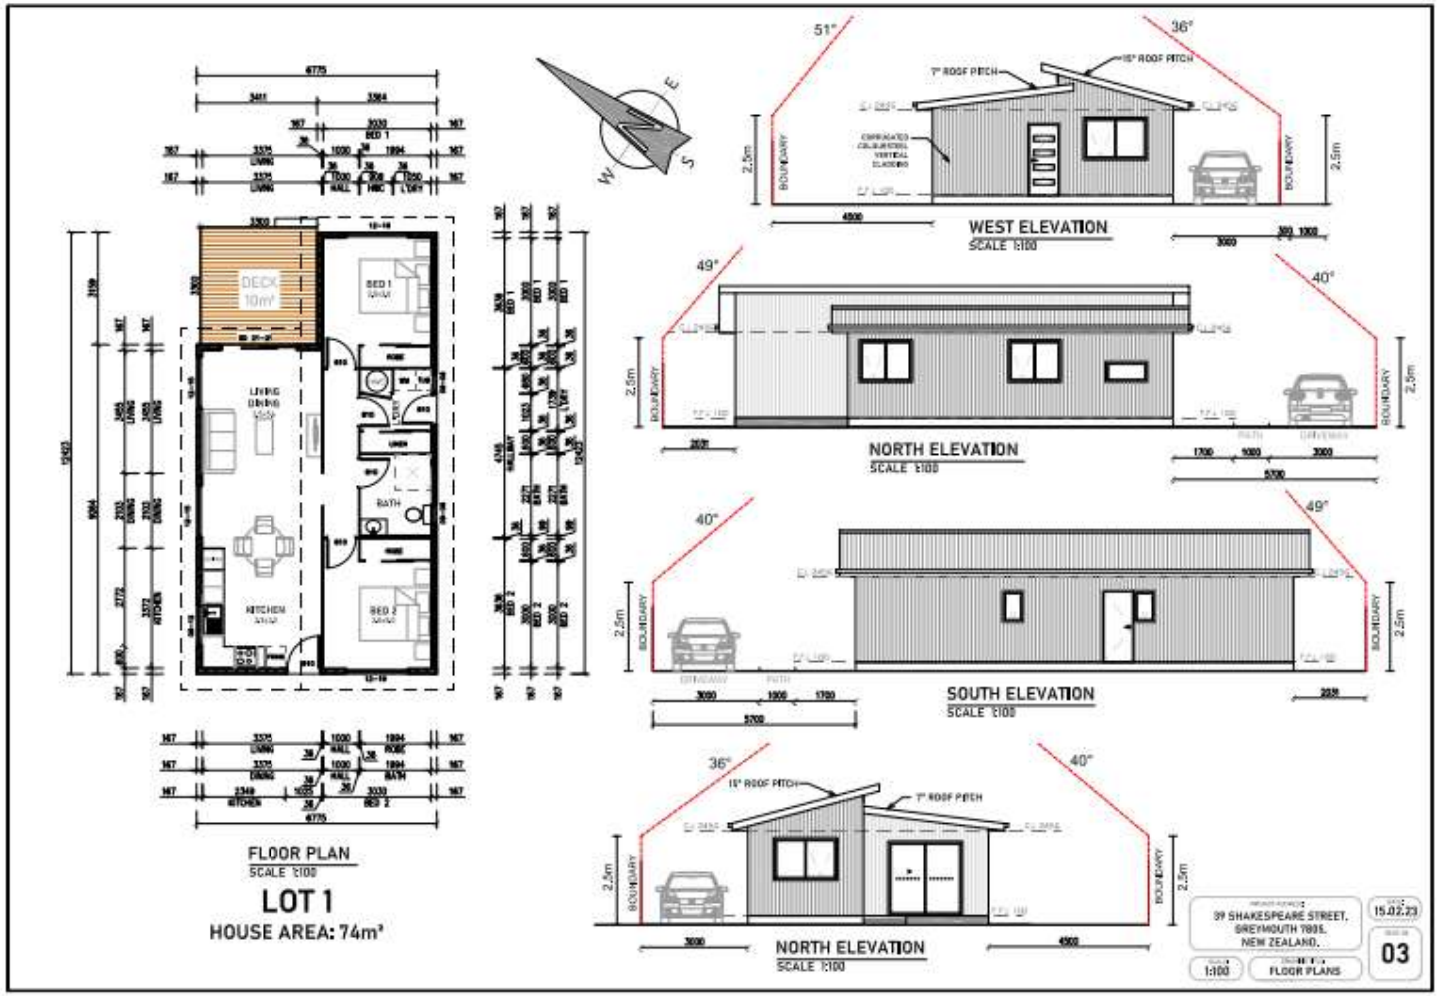
FLOOR PLAN
SCALE 1:100
LOT 1
HOUSE AREA: 74m²
WEST ELEVATION
SCALE 1:100
NORTH ELEVATION
SCALE 1:100
SOUTH ELEVATION
SCALE 1:100
NORTH ELEVATION
SCALE 1:100
39 SHAKESPEARE STREET,
GREYMOUTH 7805.
NEW ZEALAND.
15.02.23
1:100
FLOOR PLANS
03

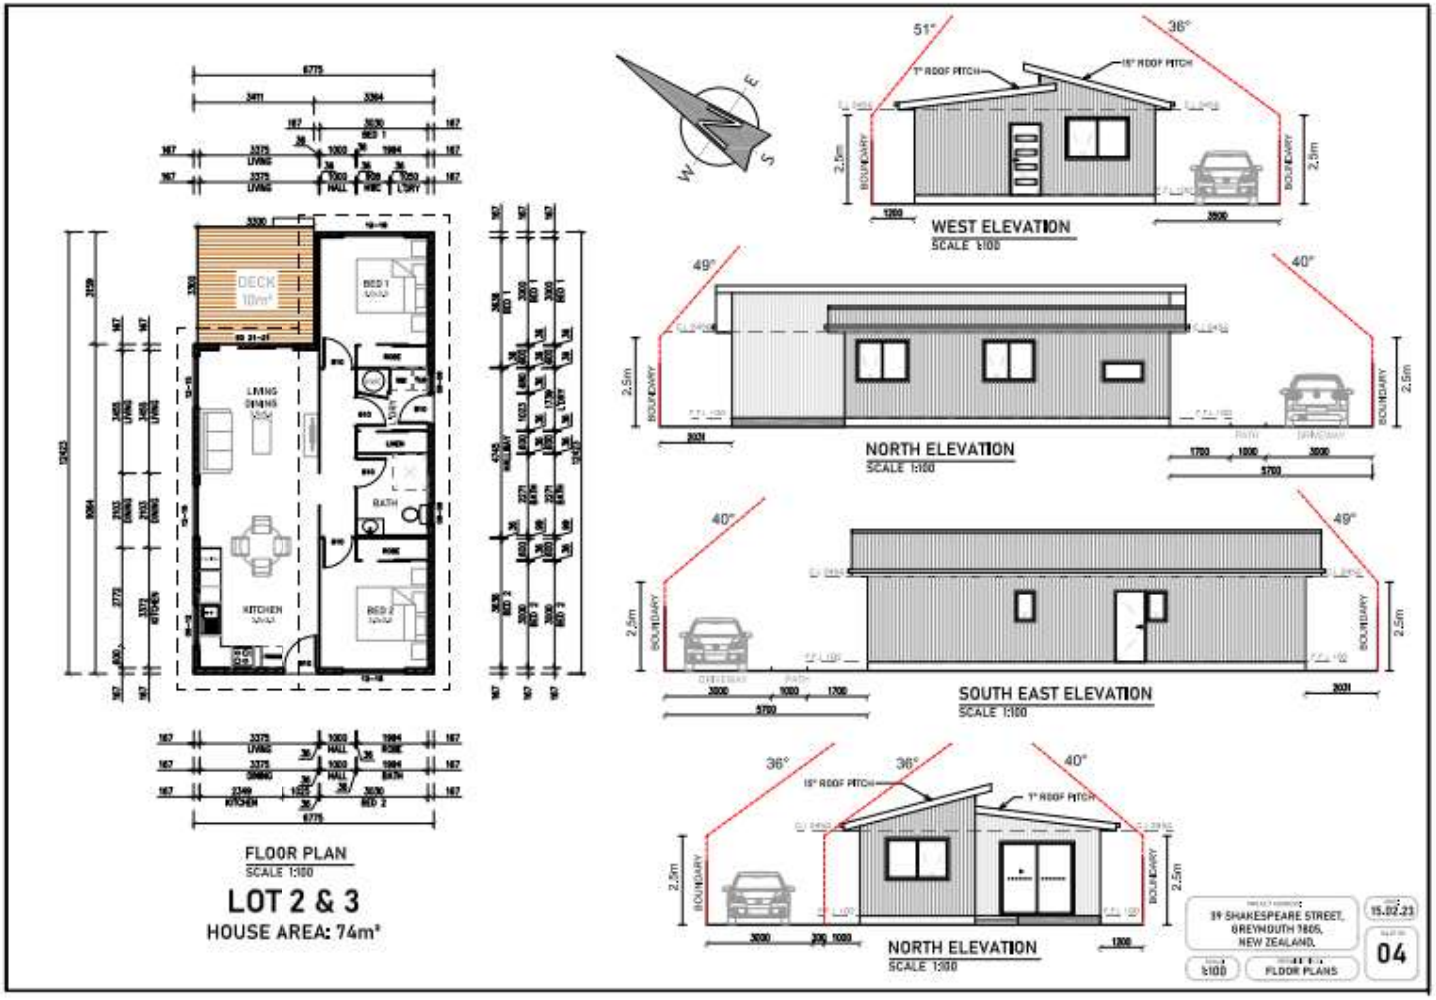
FLOOR PLAN
SCALE 1:100
LOT 2 & 3
HOUSE AREA: 74m²
WEST ELEVATION
SCALE 1:100
NORTH ELEVATION
SCALE 1:100
SOUTH EAST ELEVATION
SCALE 1:100
NORTH ELEVATION
SCALE 1:100
39 SHAKESPEARE STREET,
GREYMOUTH 7805,
NEW ZEALAND.
15.02.23
04
1:100
FLOOR PLANS

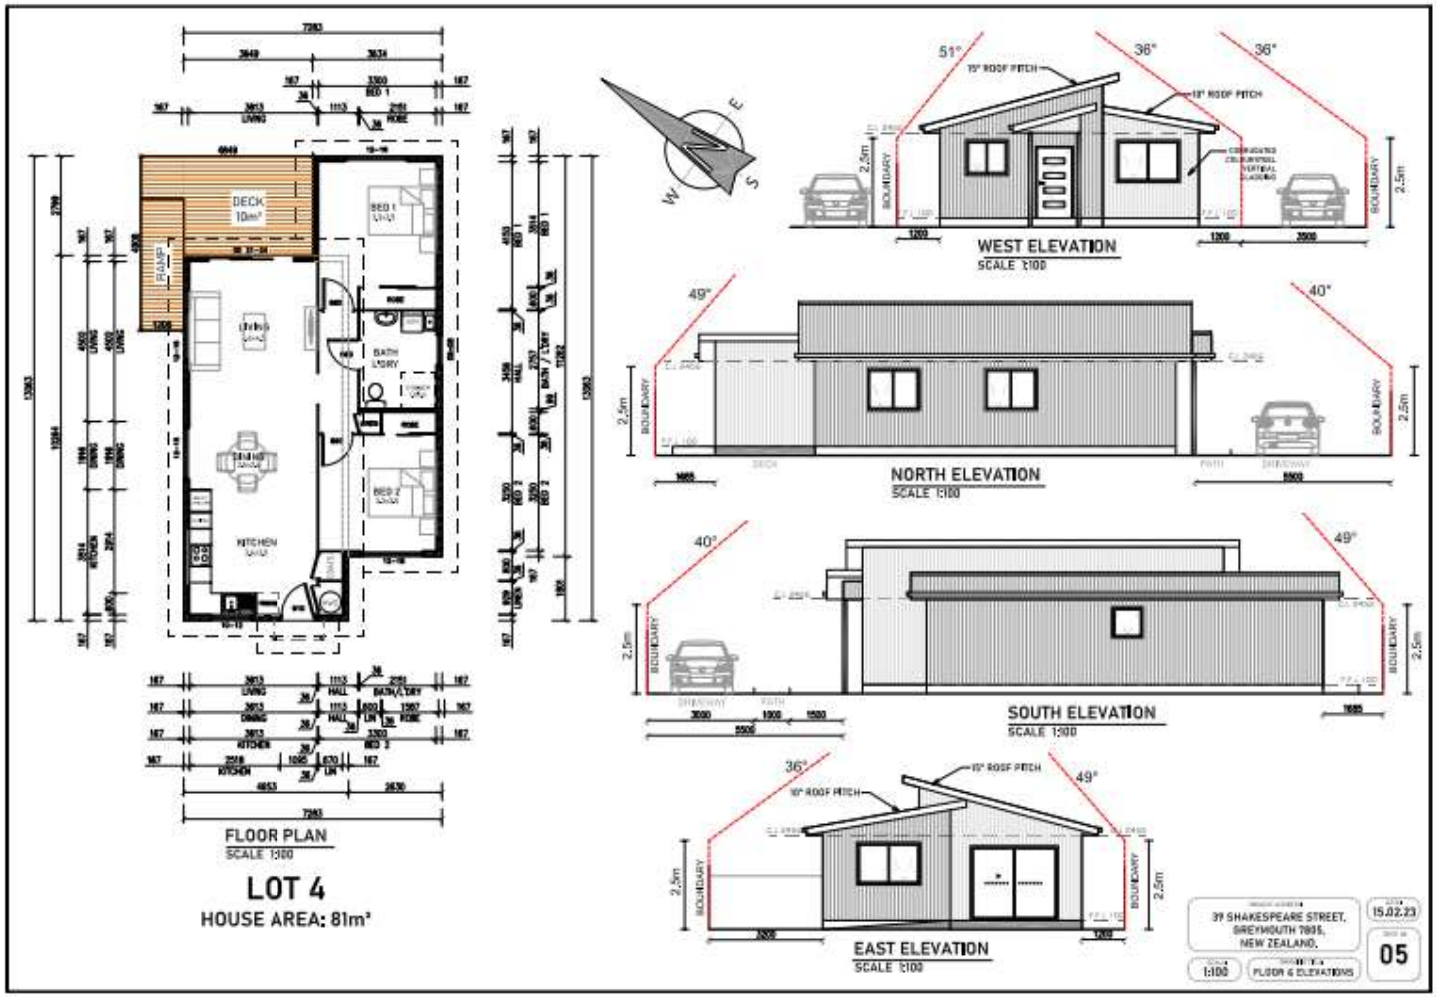
FLOOR PLAN
SCALE 1:100
LOT 4
HOUSE AREA: 81m²
WEST ELEVATION
SCALE 1:100
NORTH ELEVATION
SCALE 1:100
SOUTH ELEVATION
SCALE 1:100
EAST ELEVATION
SCALE 1:100
39 SHAKESPEARE STREET,
GREYMOUTH 7805,
NEW ZEALAND.
15.02.23
1:100
FLOOR & ELEVATIONS
05

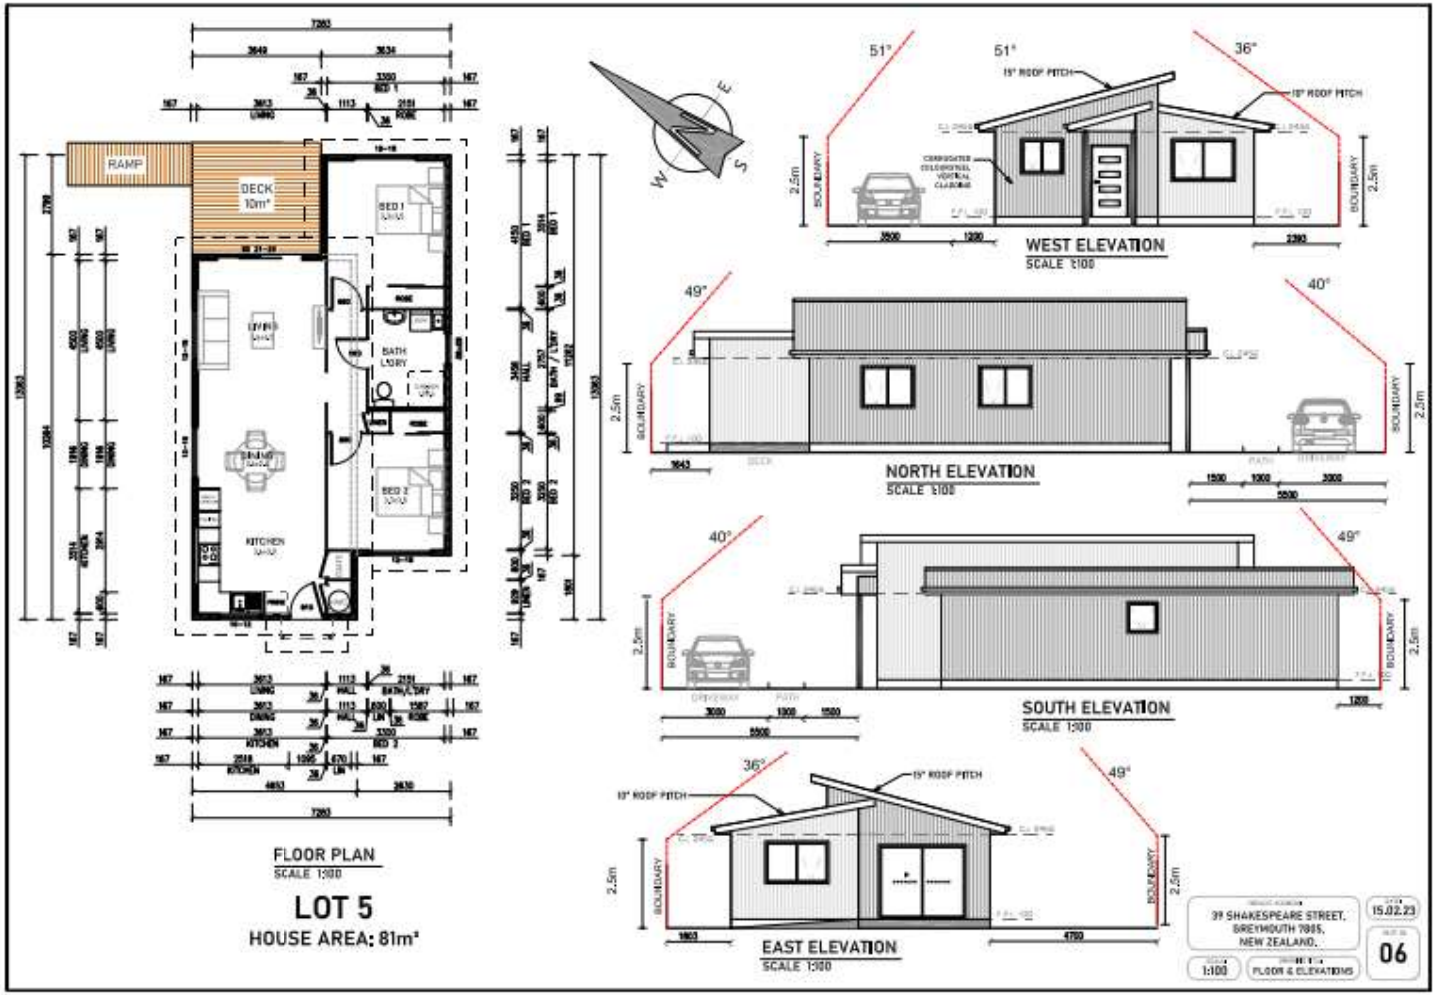
RAMP
DECK
10m²
BED 1
BATH
LDRY
LIVING
DINING
KITCHEN
BED 2
FLOOR PLAN
SCALE 1:100
LOT 5
HOUSE AREA: 81m²
WEST ELEVATION
SCALE 1:100
NORTH ELEVATION
SCALE 1:100
SOUTH ELEVATION
SCALE 1:100
EAST ELEVATION
SCALE 1:100
15° ROOF PITCH
BOUNDARY
39 SHAKESPEARE STREET,
GREYMOUTH 7805,
NEW ZEALAND.
15.02.23
06
1:100
FLOOR & ELEVATIONS