


Copyright ©

These plans remain the property of Hierarchy Group Ltd and are protected by copyright. They shall not be copied in any form or passed on to a third party without prior written consent. Do not scale. Original drawing in colour.

SCALE SUMMARY			
1000 @ A1	= 2000 @ A3	100 @ A1	= 200 @ A3
500 @ A1	= 1000 @ A3	50 @ A1	= 100 @ A3
250 @ A1	= 500 @ A3	25 @ A1	= 50 @ A3
200 @ A1	= 400 @ A3	20 @ A1	= 40 @ A3
150 @ A1	= 300 @ A3	15 @ A1	= 30 @ A3

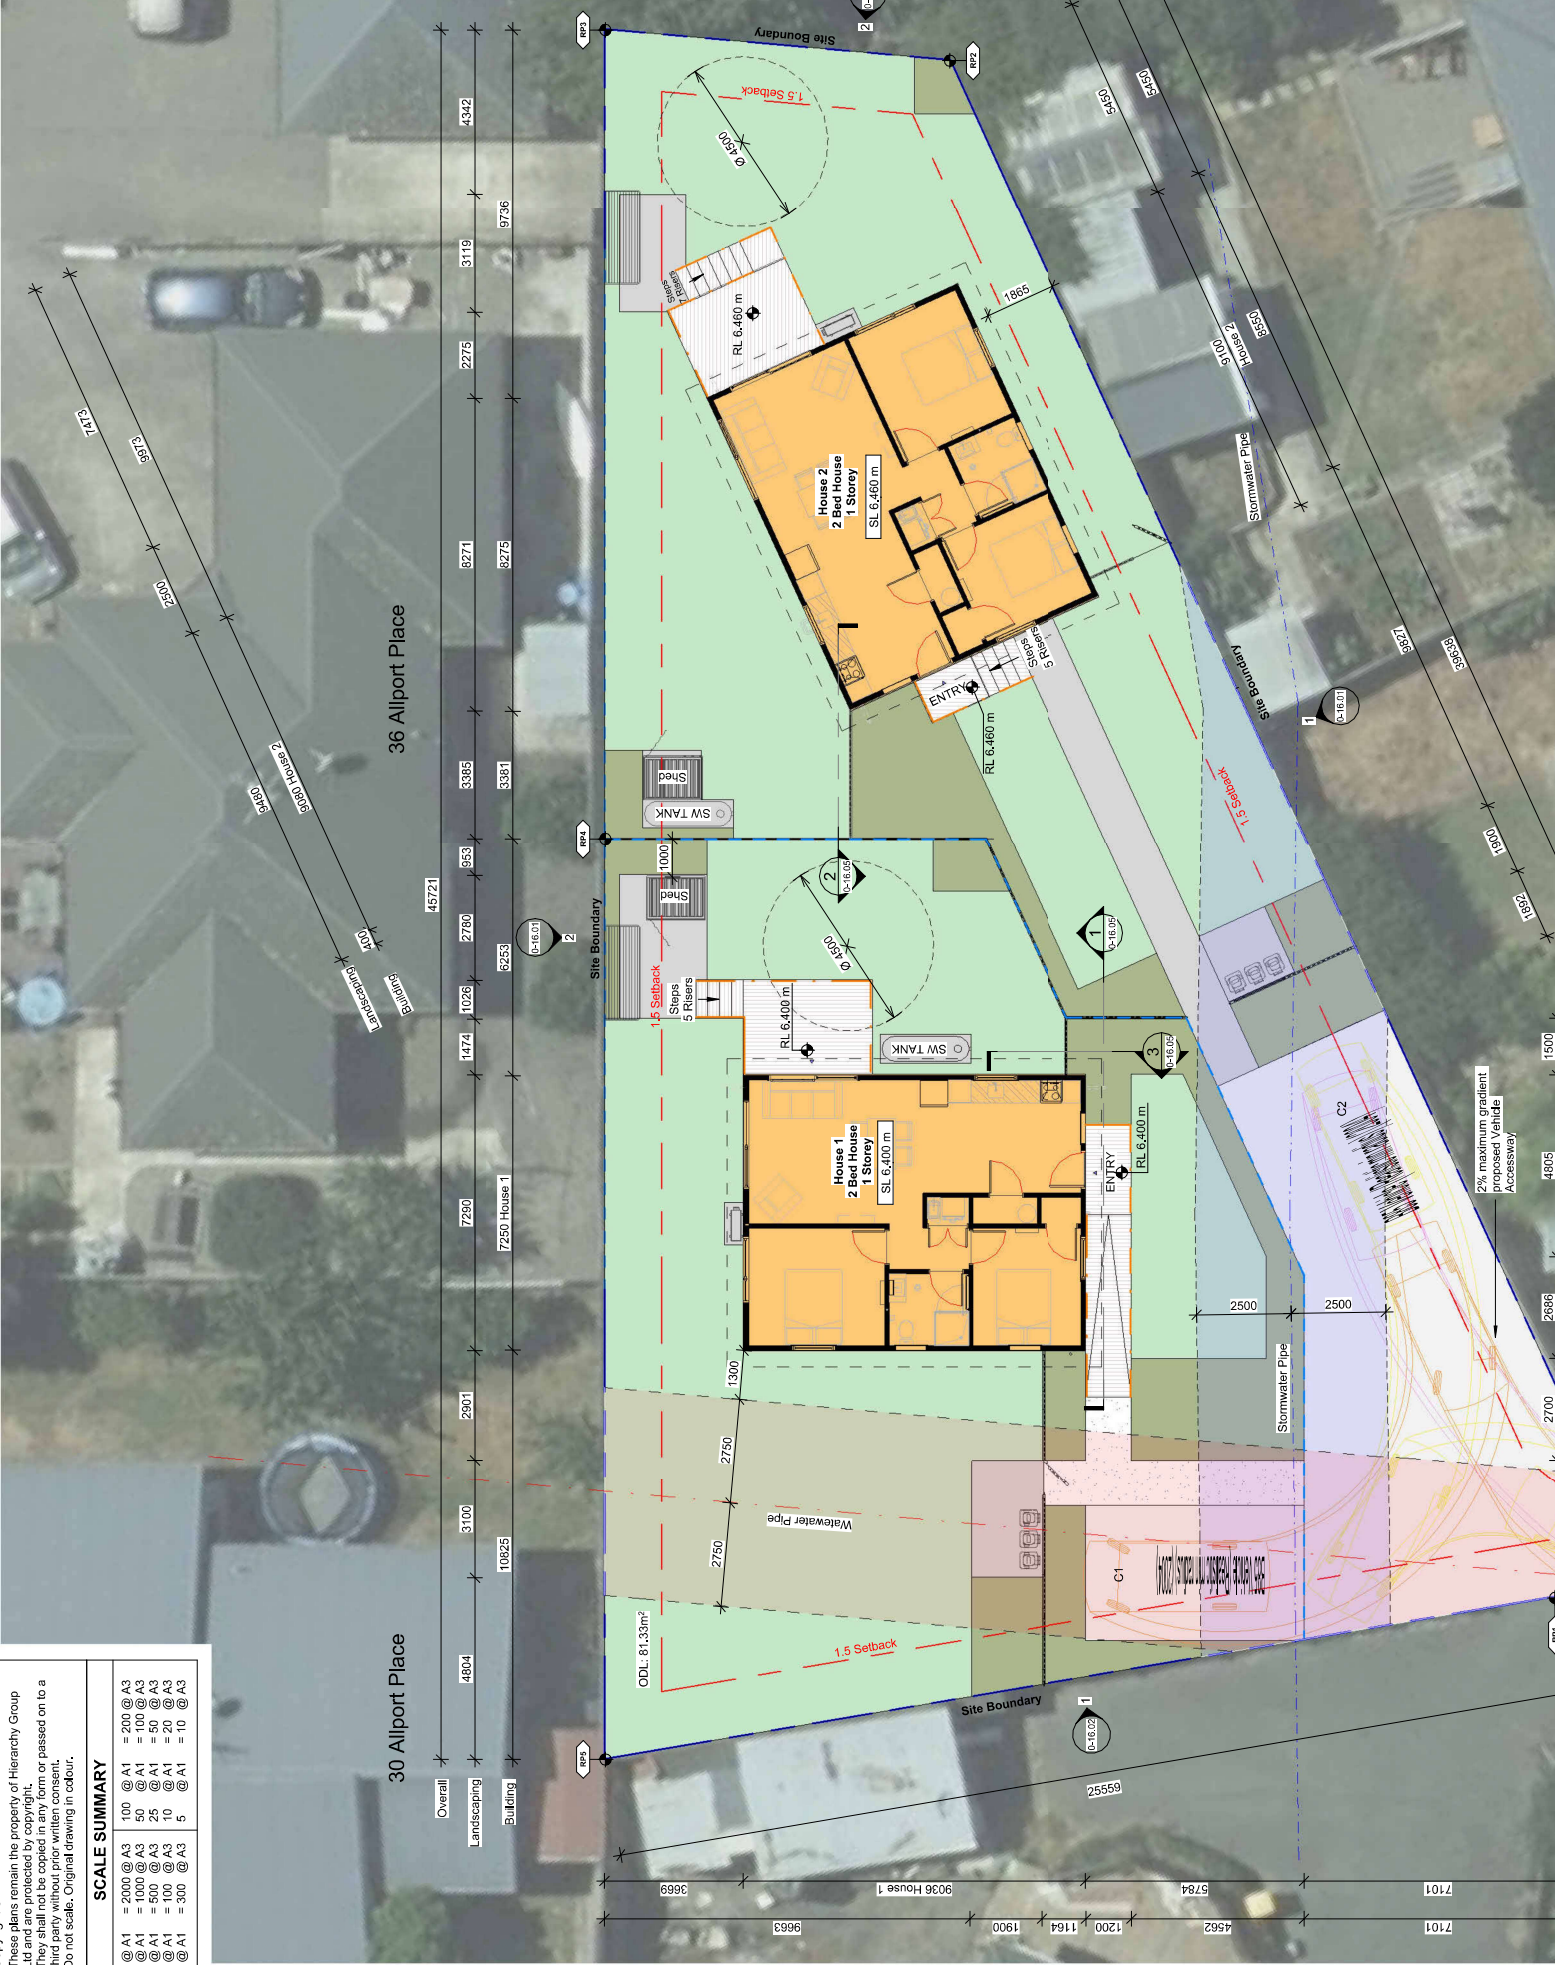

2% maximum gradient
proposed 'Vehicle
Accessway'