
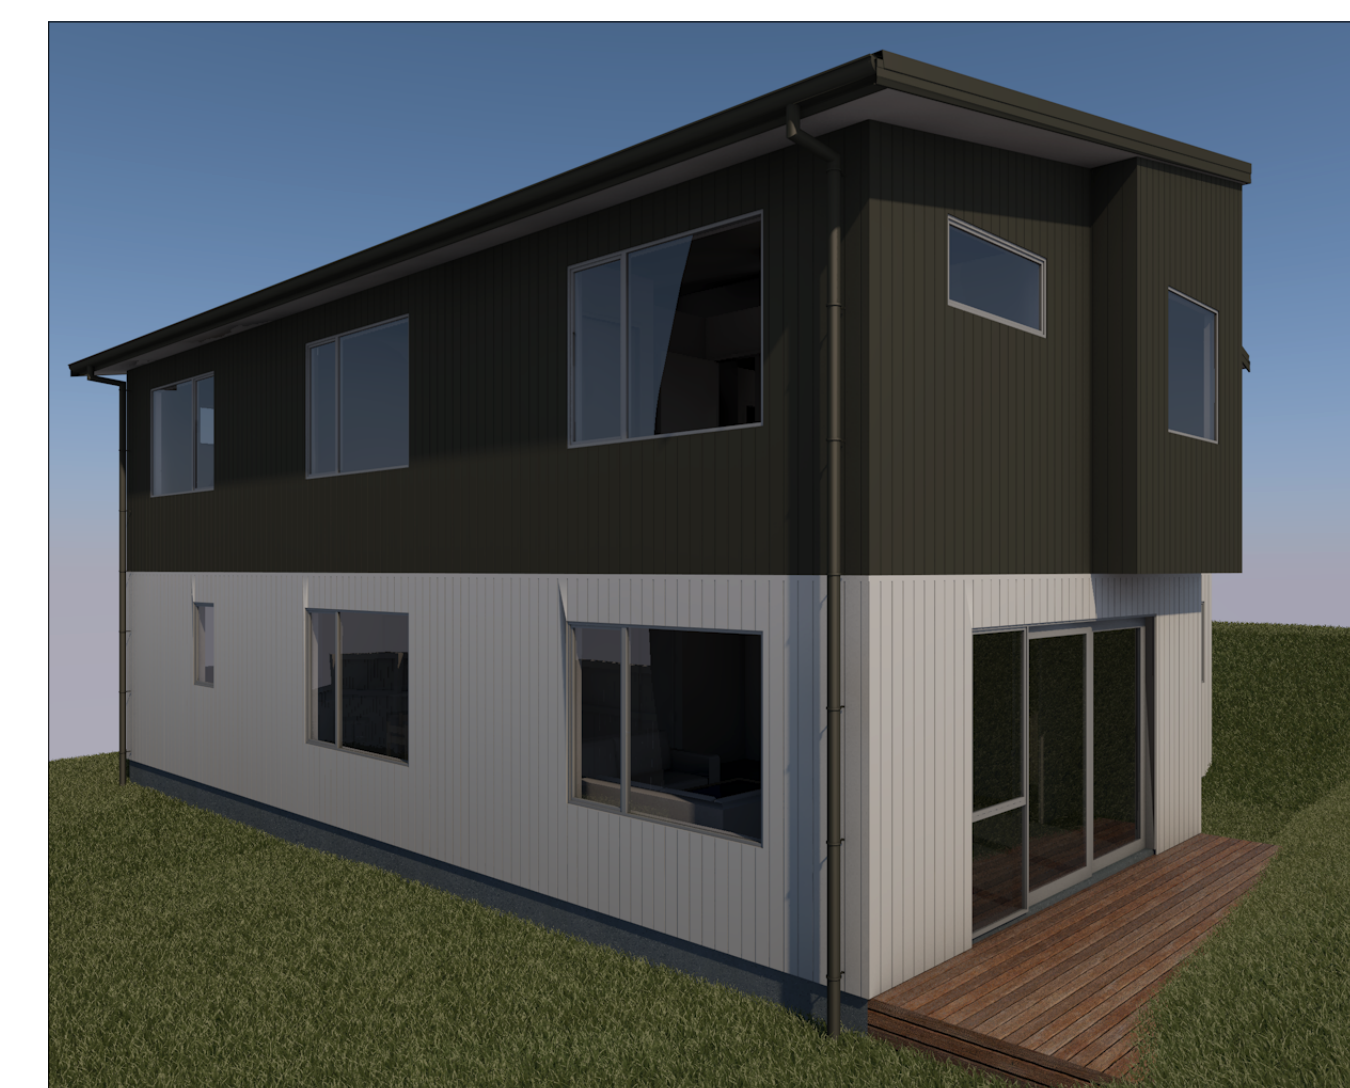
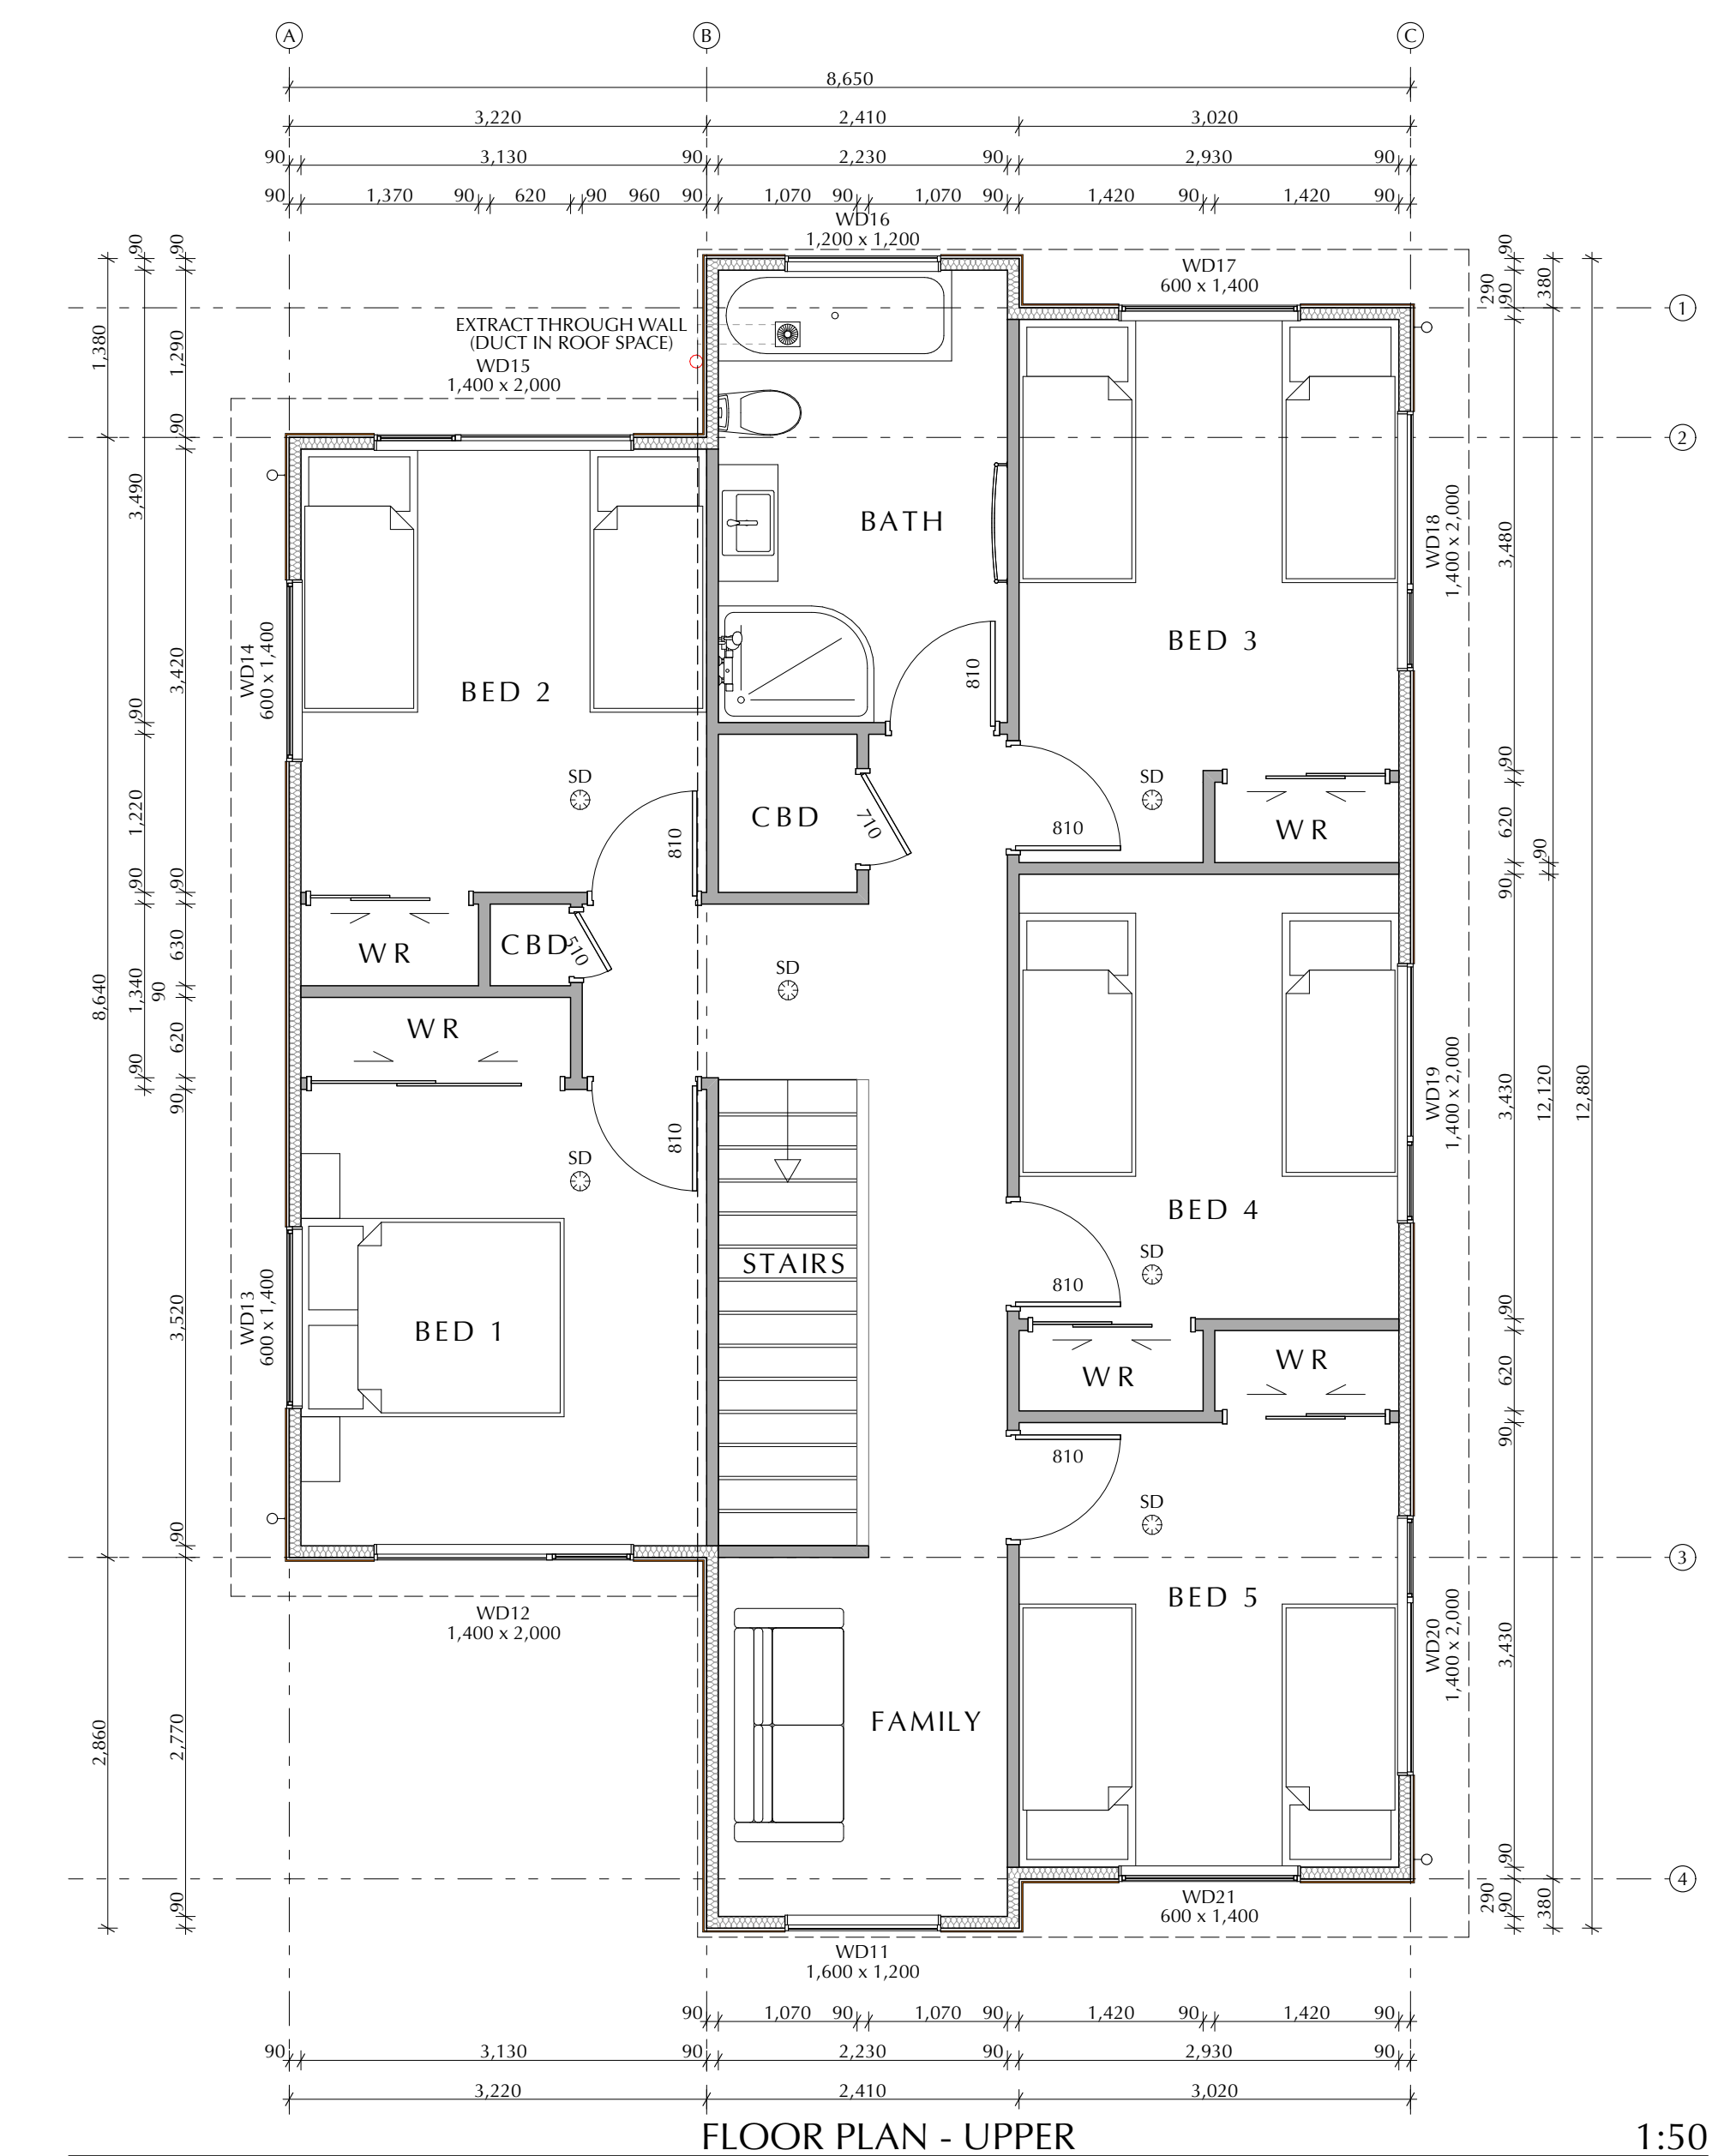
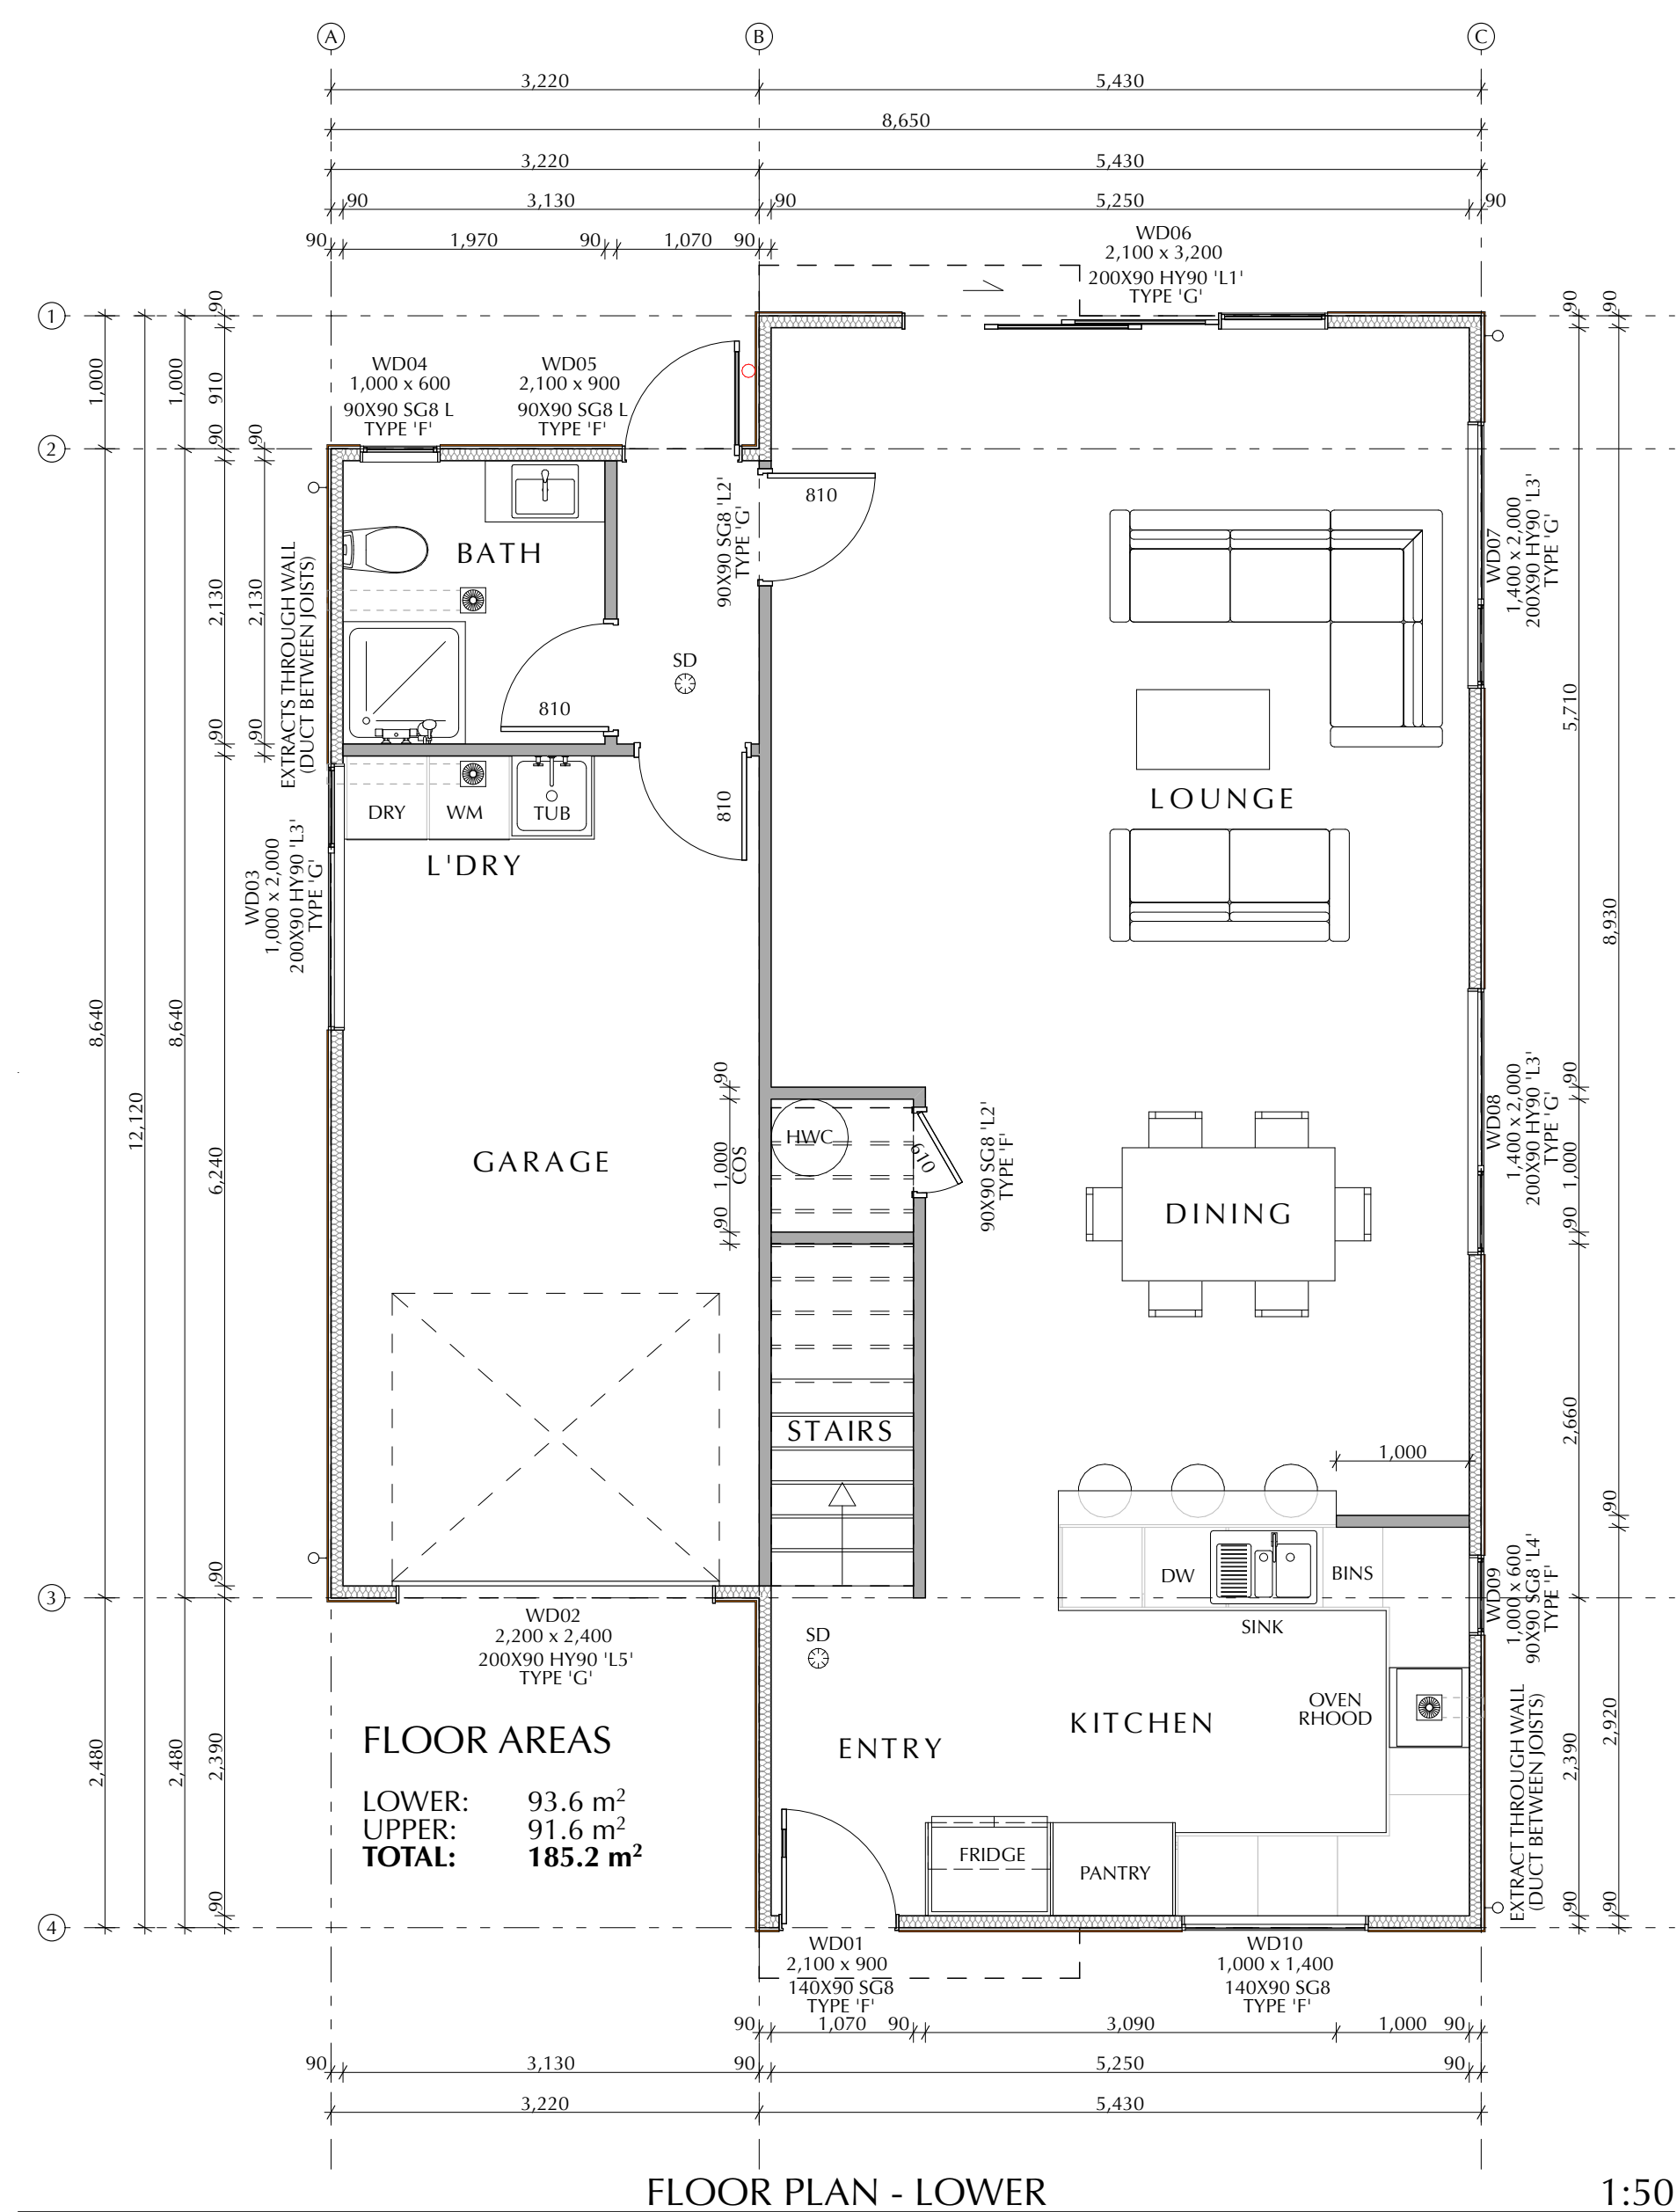
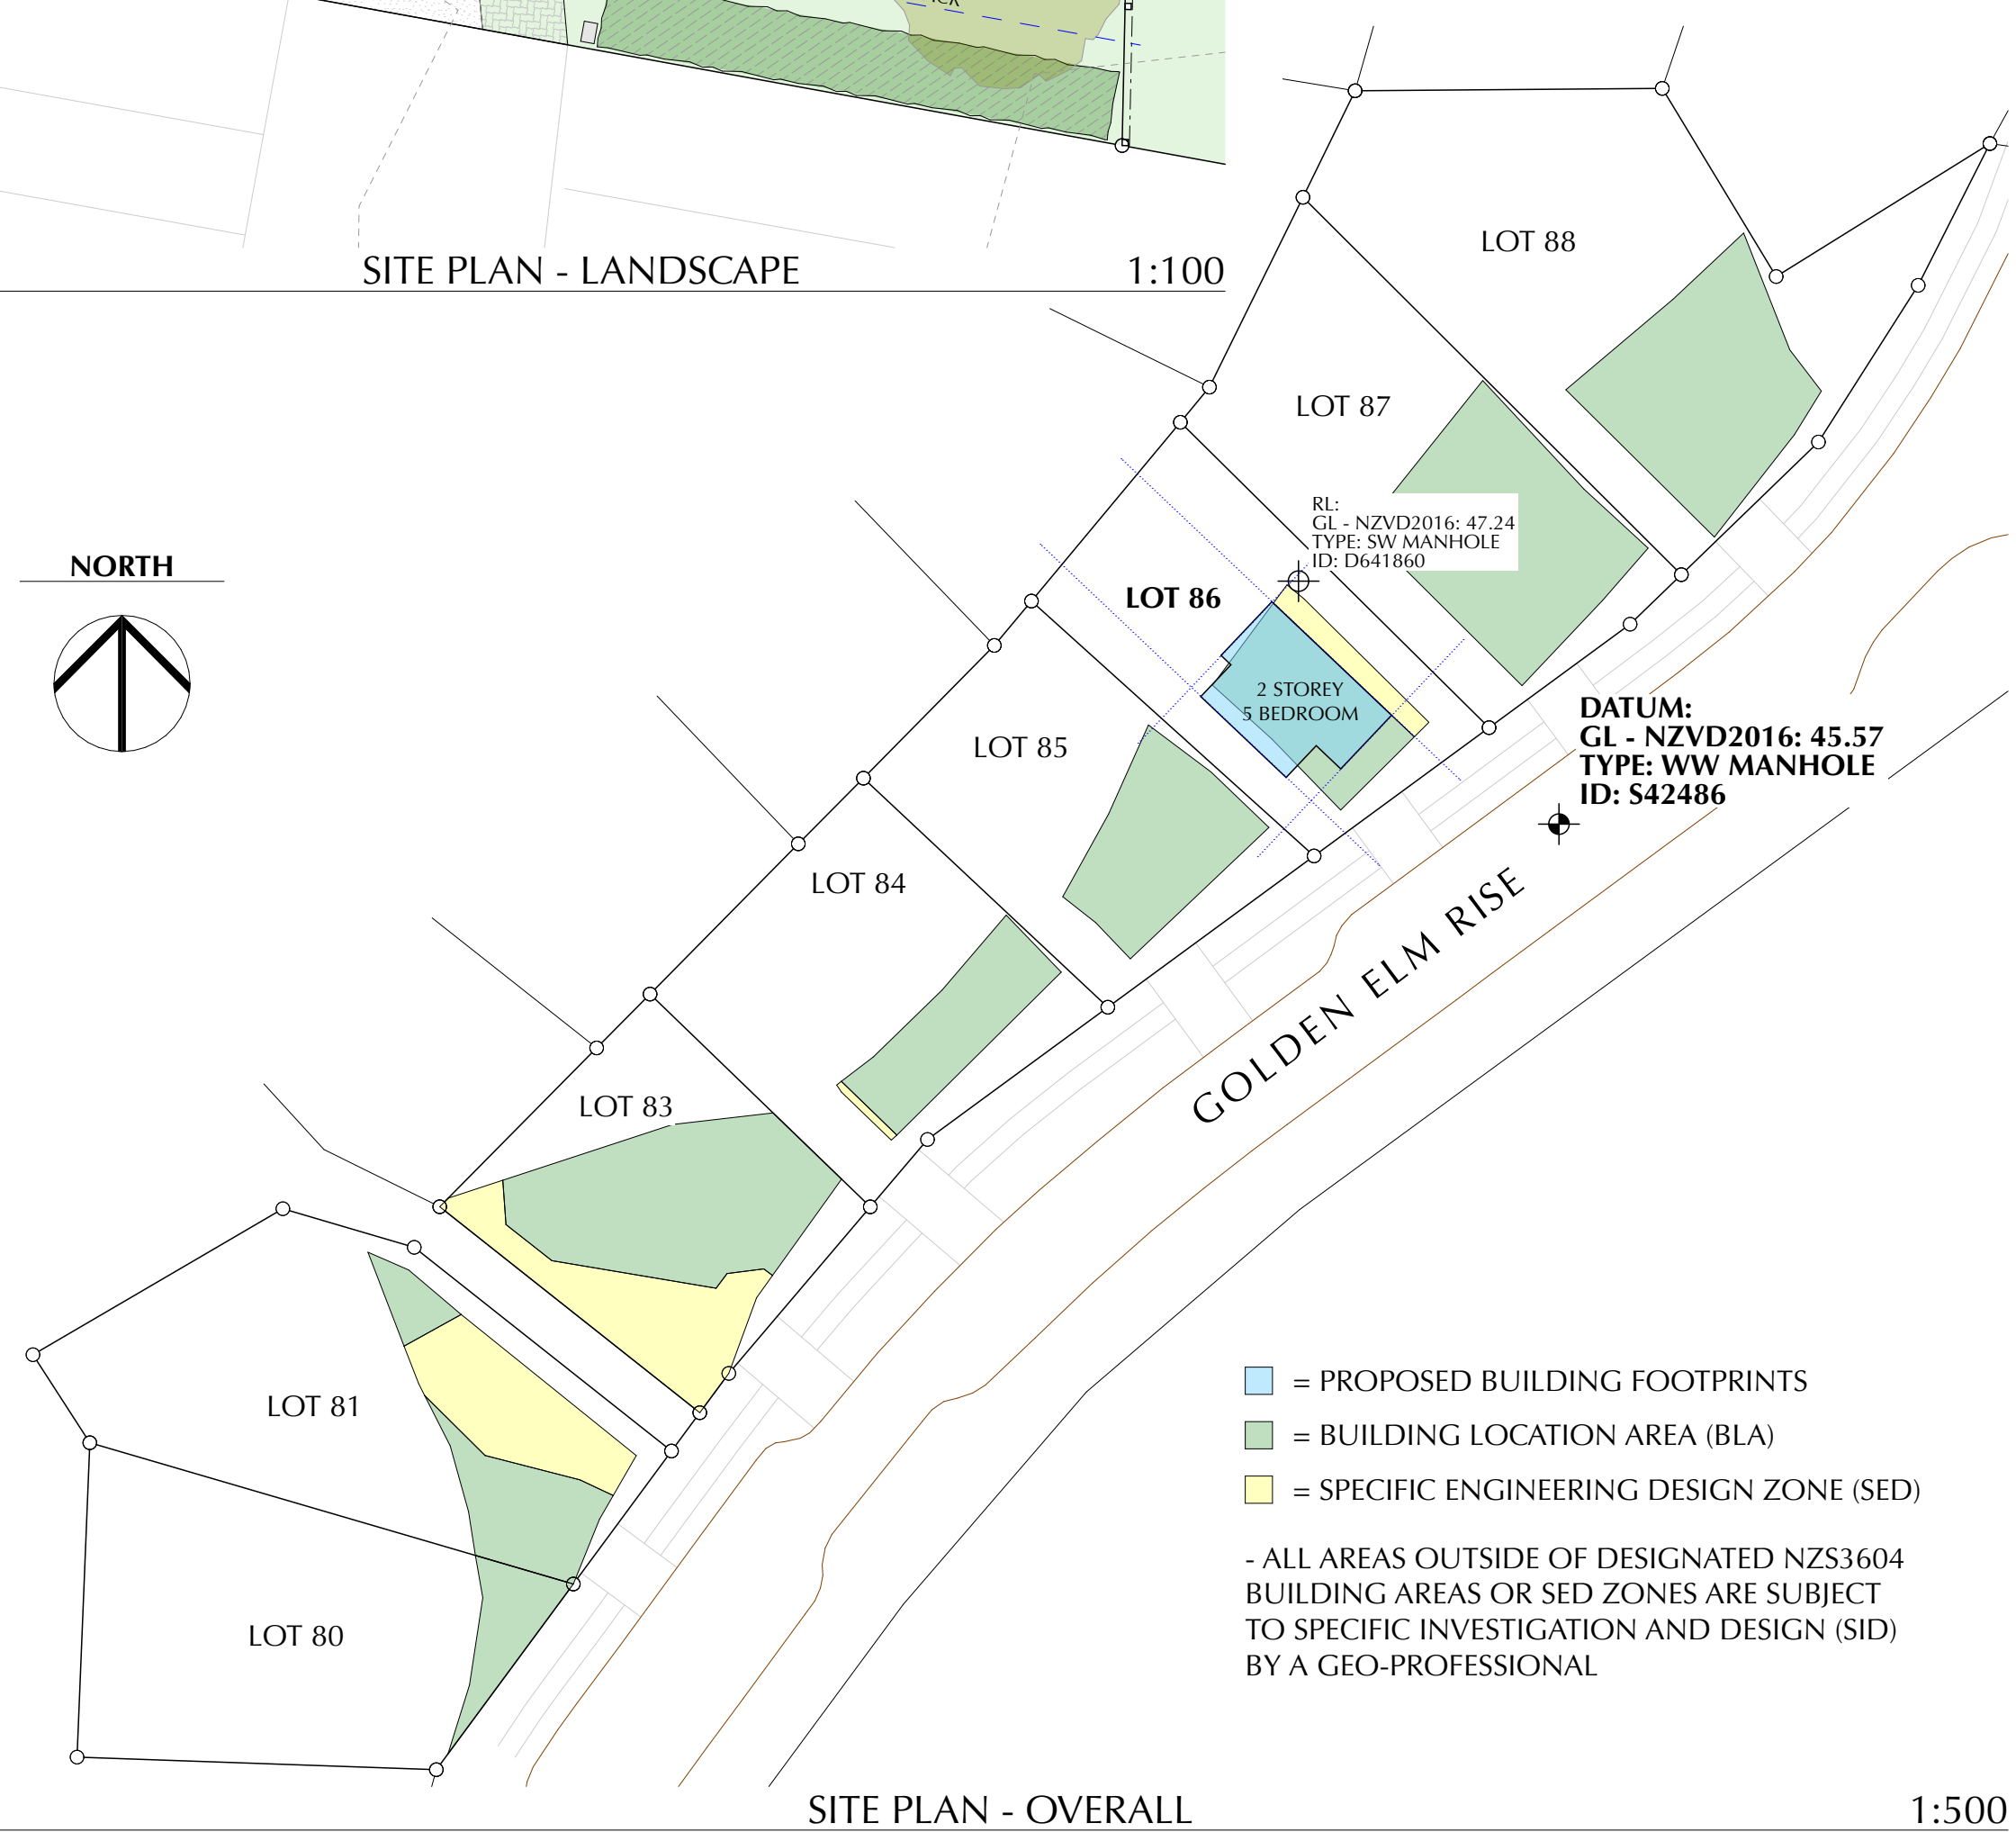


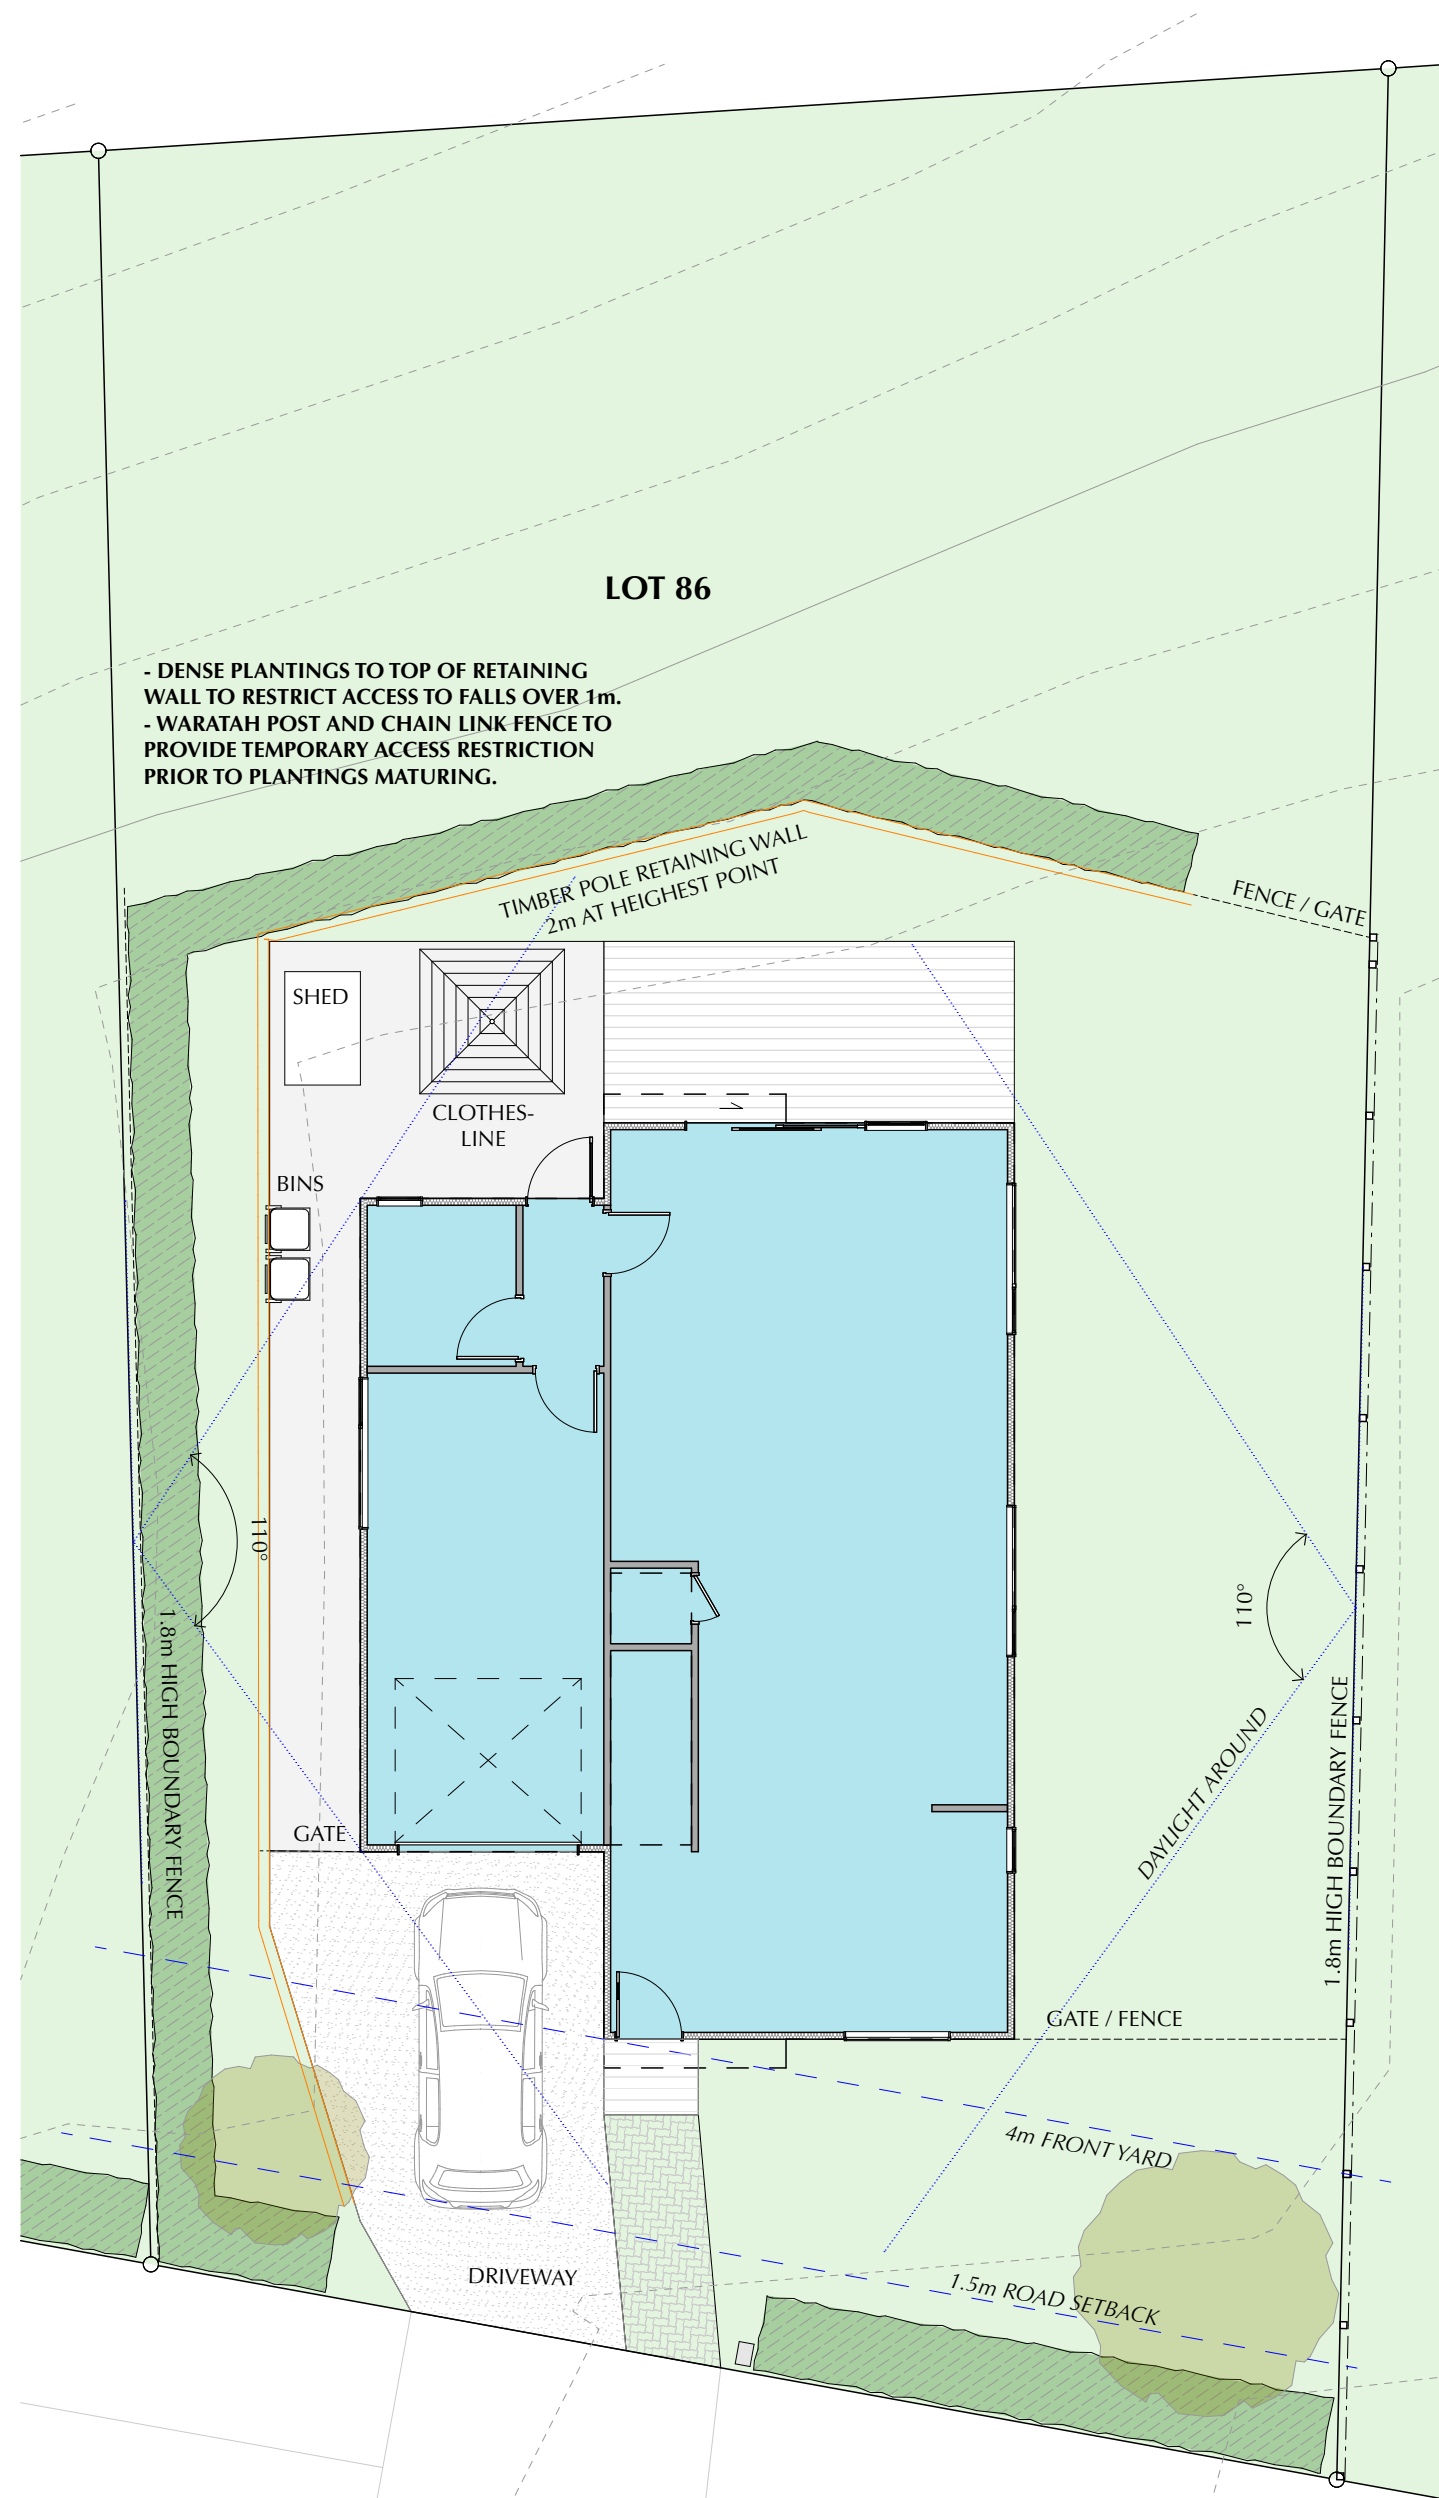

NEW RESIDENCE
6 GOLDEN ELM RISE
NELSON